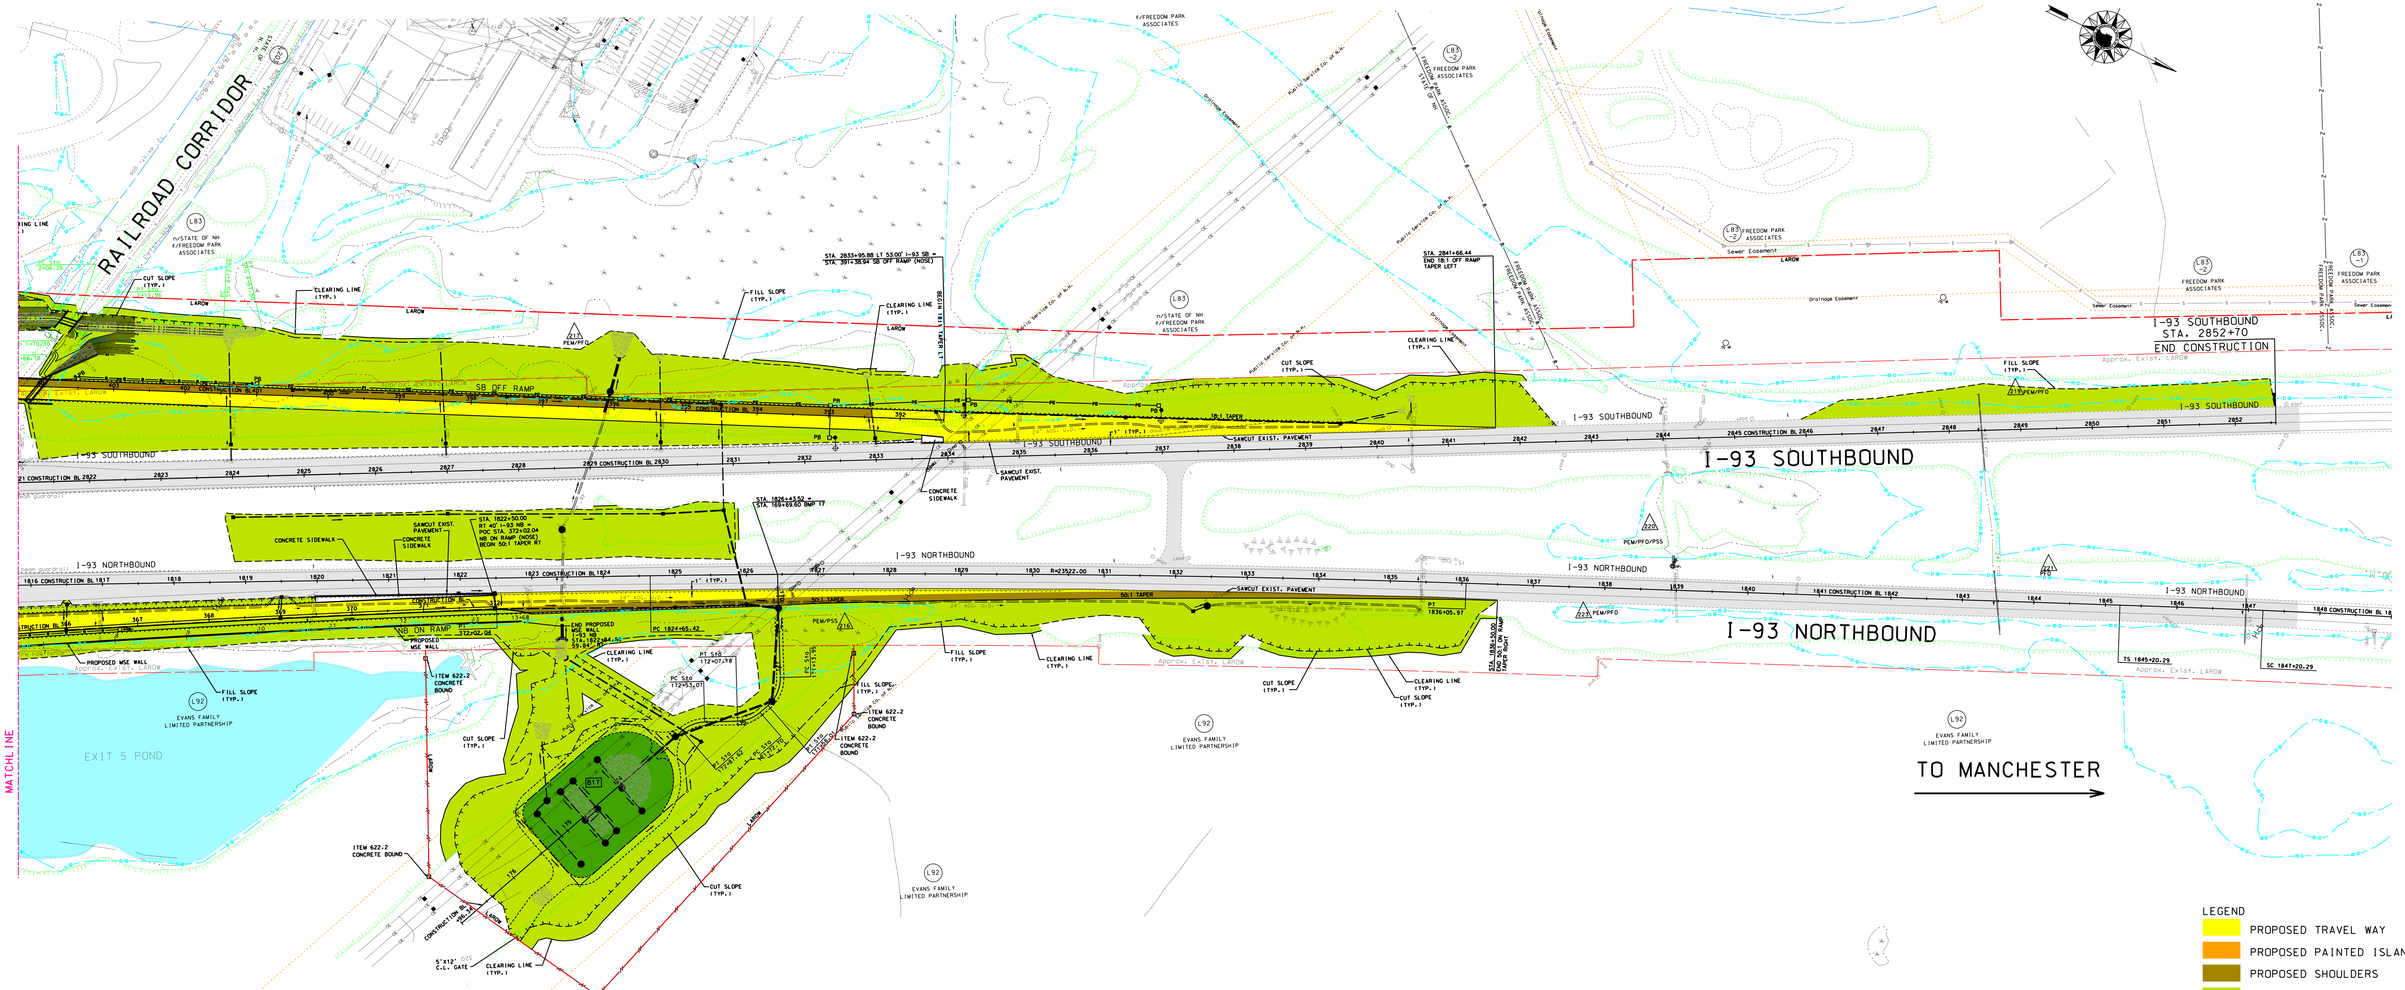

NH 14633E

I-93 EXIT 5
LONDONDERRY

Progress Plan - Not for Construction

LEGEND

- PROPOSED TRAVEL WAY
- PROPOSED PAINTED ISLAND
- PROPOSED SHOULDERS
- PROPOSED SLOPEWORK
- PROPOSED BMP AREAS

PARSONS BRINCKERHOFF 670 EAST DRIVE MANCHESTER, NH 03101			
STATE OF NEW HAMPSHIRE			
DEPARTMENT OF TRANSPORTATION • BUREAU OF HIGHWAY DESIGN			
ISSUES MEETING			
DGN	STATE PROJECT NO.	SHEET NO.	TOTAL SHEETS
14633E COLORPPS&E sht2o	14633E	2	

PARSONS BRINCKERHOFF 670 EAST DRIVE MANCHESTER, NH 03101
STATE OF NEW HAMPSHIRE
DEPARTMENT OF TRANSPORTATION • BUREAU OF HIGHWAY DESIGN
ISSUES MEETING
DGN STATE PROJECT NO. SHEET NO. TOTAL SHEETS
14633E COLORPPS&E sht2o 14633E 2